


APPENDIX B

FIGURES

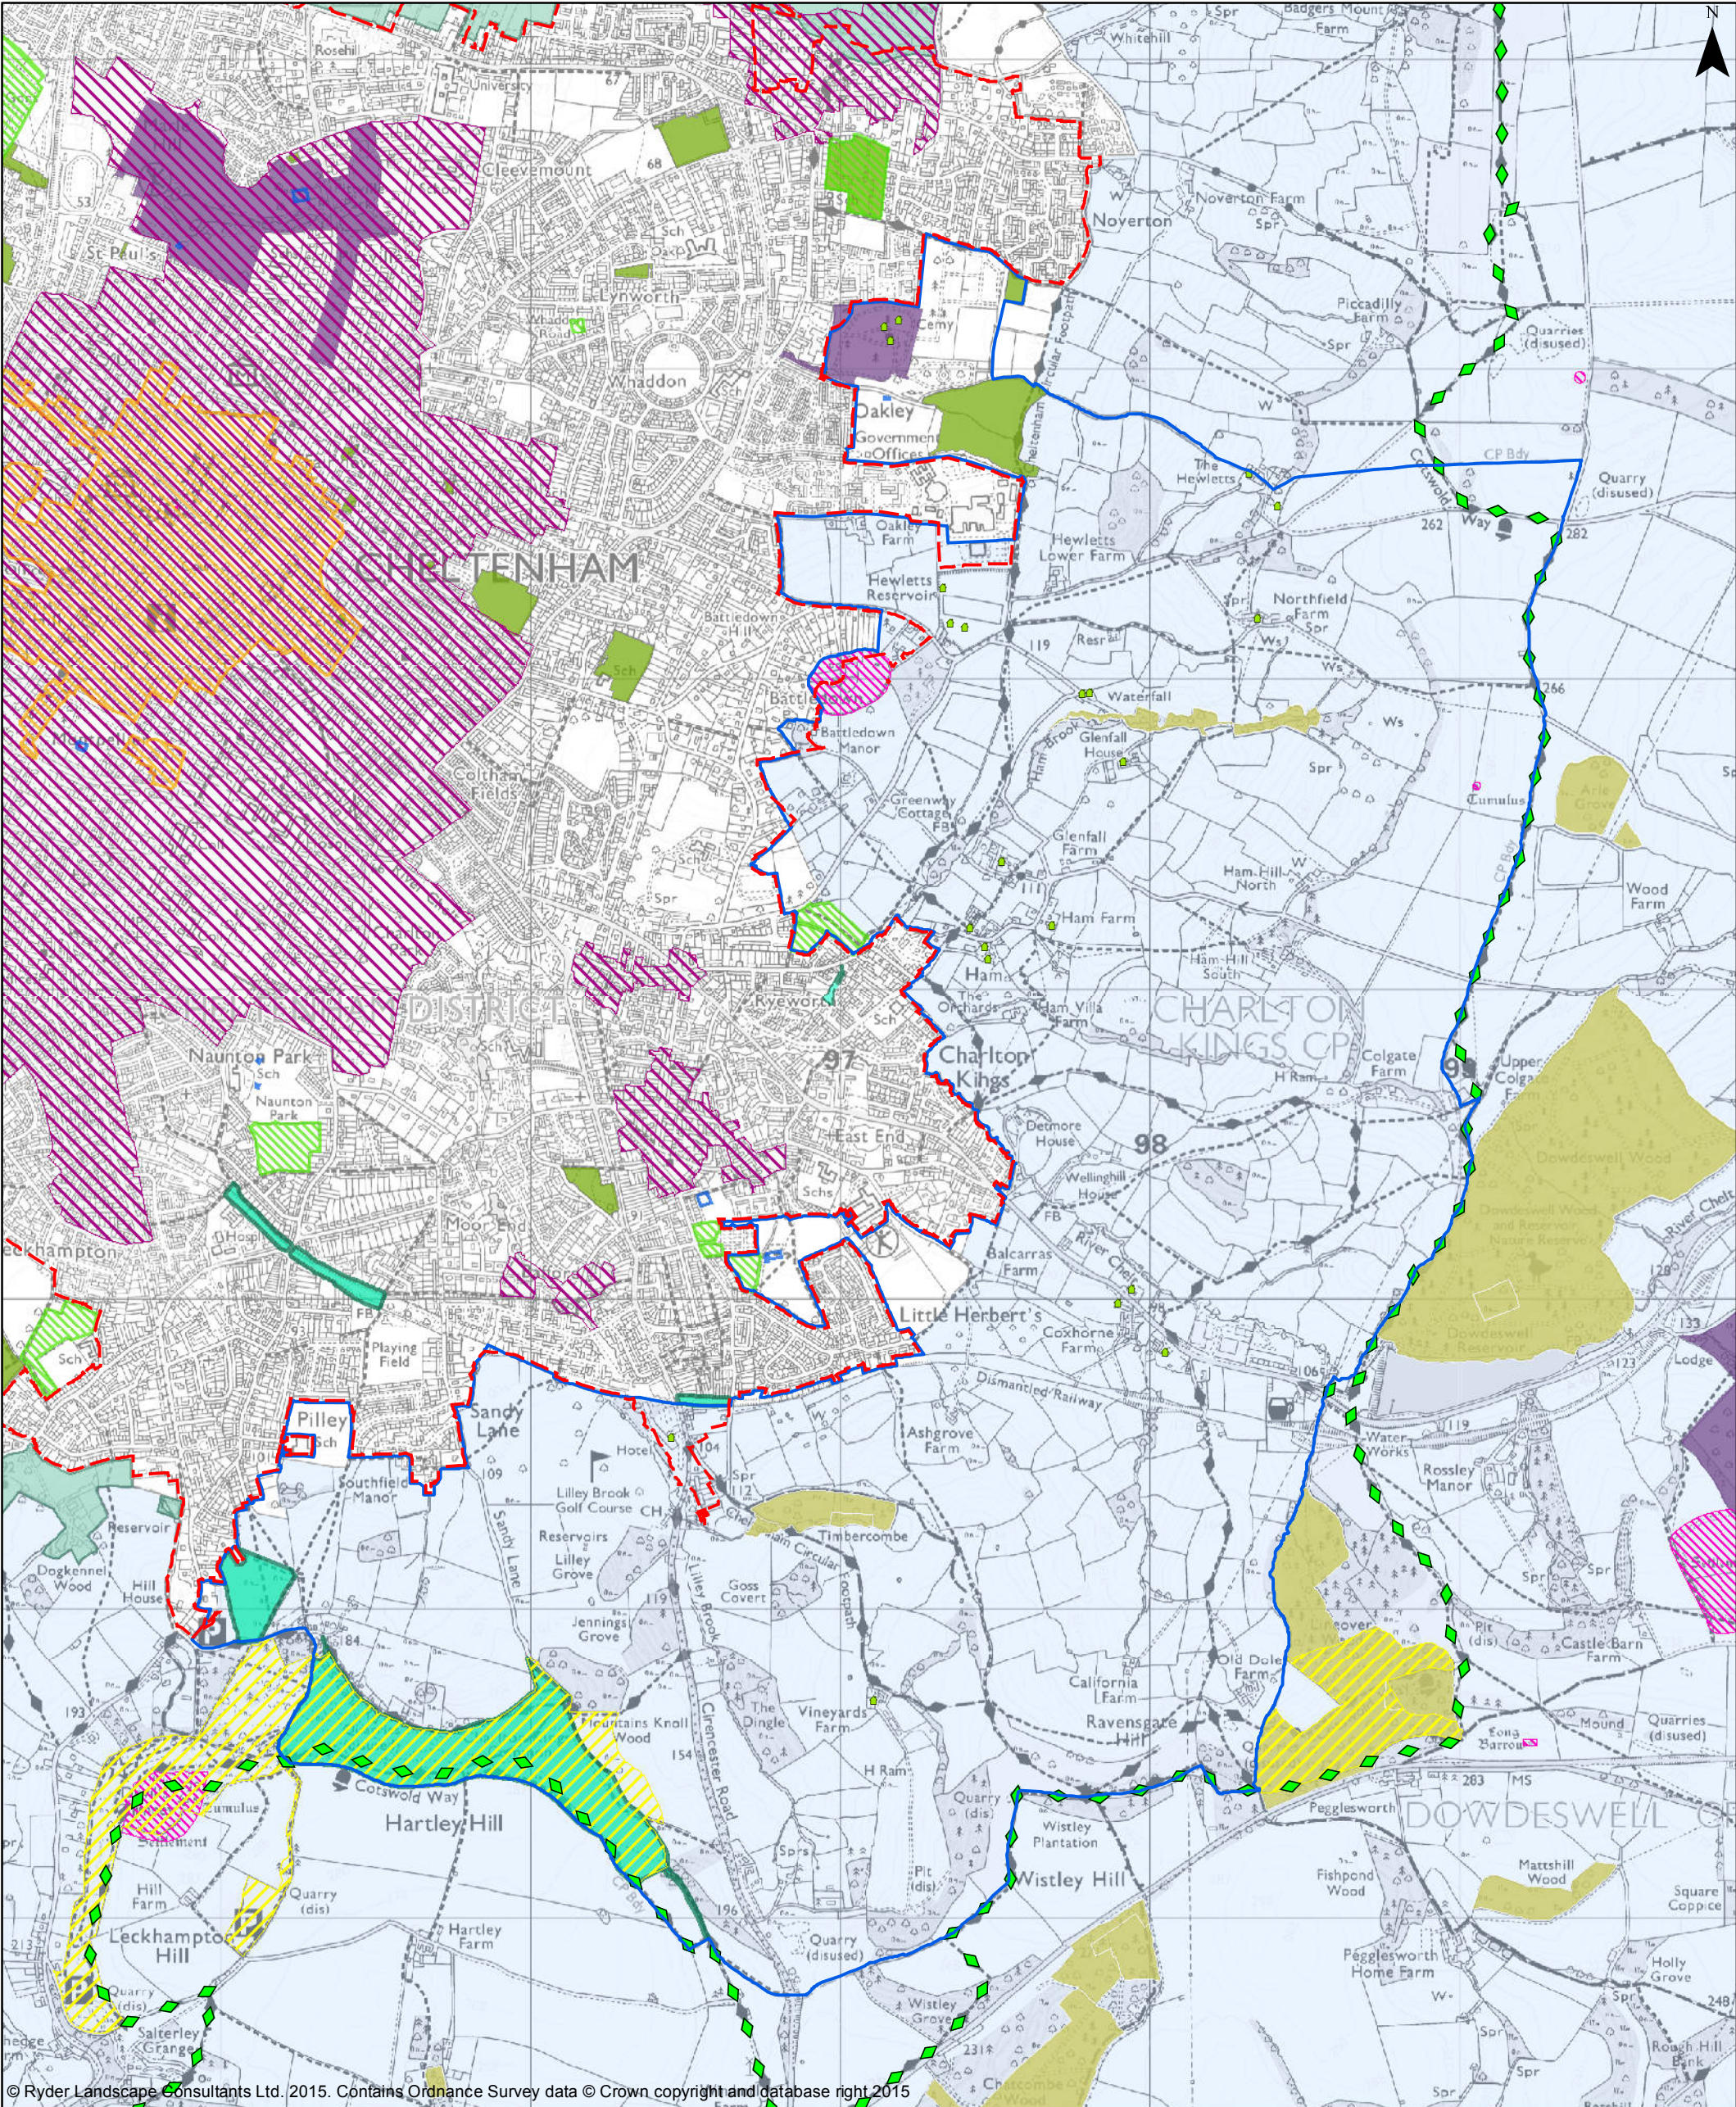

© Ryder Landscape Consultants Ltd. 2015. Contains Ordnance Survey data © Crown copyright and database right 2015

Client

Cheltenham Borough Council

Project

Cheltenham AONB Landscape Sensitivity and Capacity Study

Drawing Title

Figure 02
Statutory and Local Designations

Meyer House, 42 City Road, Chester, CH1 3AE
TEL: 01244 400064 EMAIL: info@ryderlandscape.co.uk
www.ryderlandscape.co.uk Company Registration no: 6065464

Key

Study Area

PUA

Area of Outstanding Natural Beauty selection

Green Belt

Local Green Space

Local Nature Reserve

Conservation Area

Core Commercial Area

Youth Adult Play Area

Allotments

Site of Special Scientific Interest

Ancient Woodland Inventory selection

Grade II Listed Building

Registered Park and Garden

Scheduled Ancient Monument

Drawing Scale:

1:20,000

Sheet Size:

A3

Scale Bar:

Drawn By:

LM

Date:

15.04.2015

Checked By:

CM

Date:

16.06.2015


Drawing No.

15200_02_DESIG

Revision

0

This drawing is the copyright of Ryder Landscape Consultants. It must not be copied or reproduced without written consent. Only figured dimensions are to be taken from this drawing. The scaling of this drawing cannot be assured. All contractors must visit site and be responsible for taking and checking all dimensions related to the works shown on this drawing. If in doubt ask.

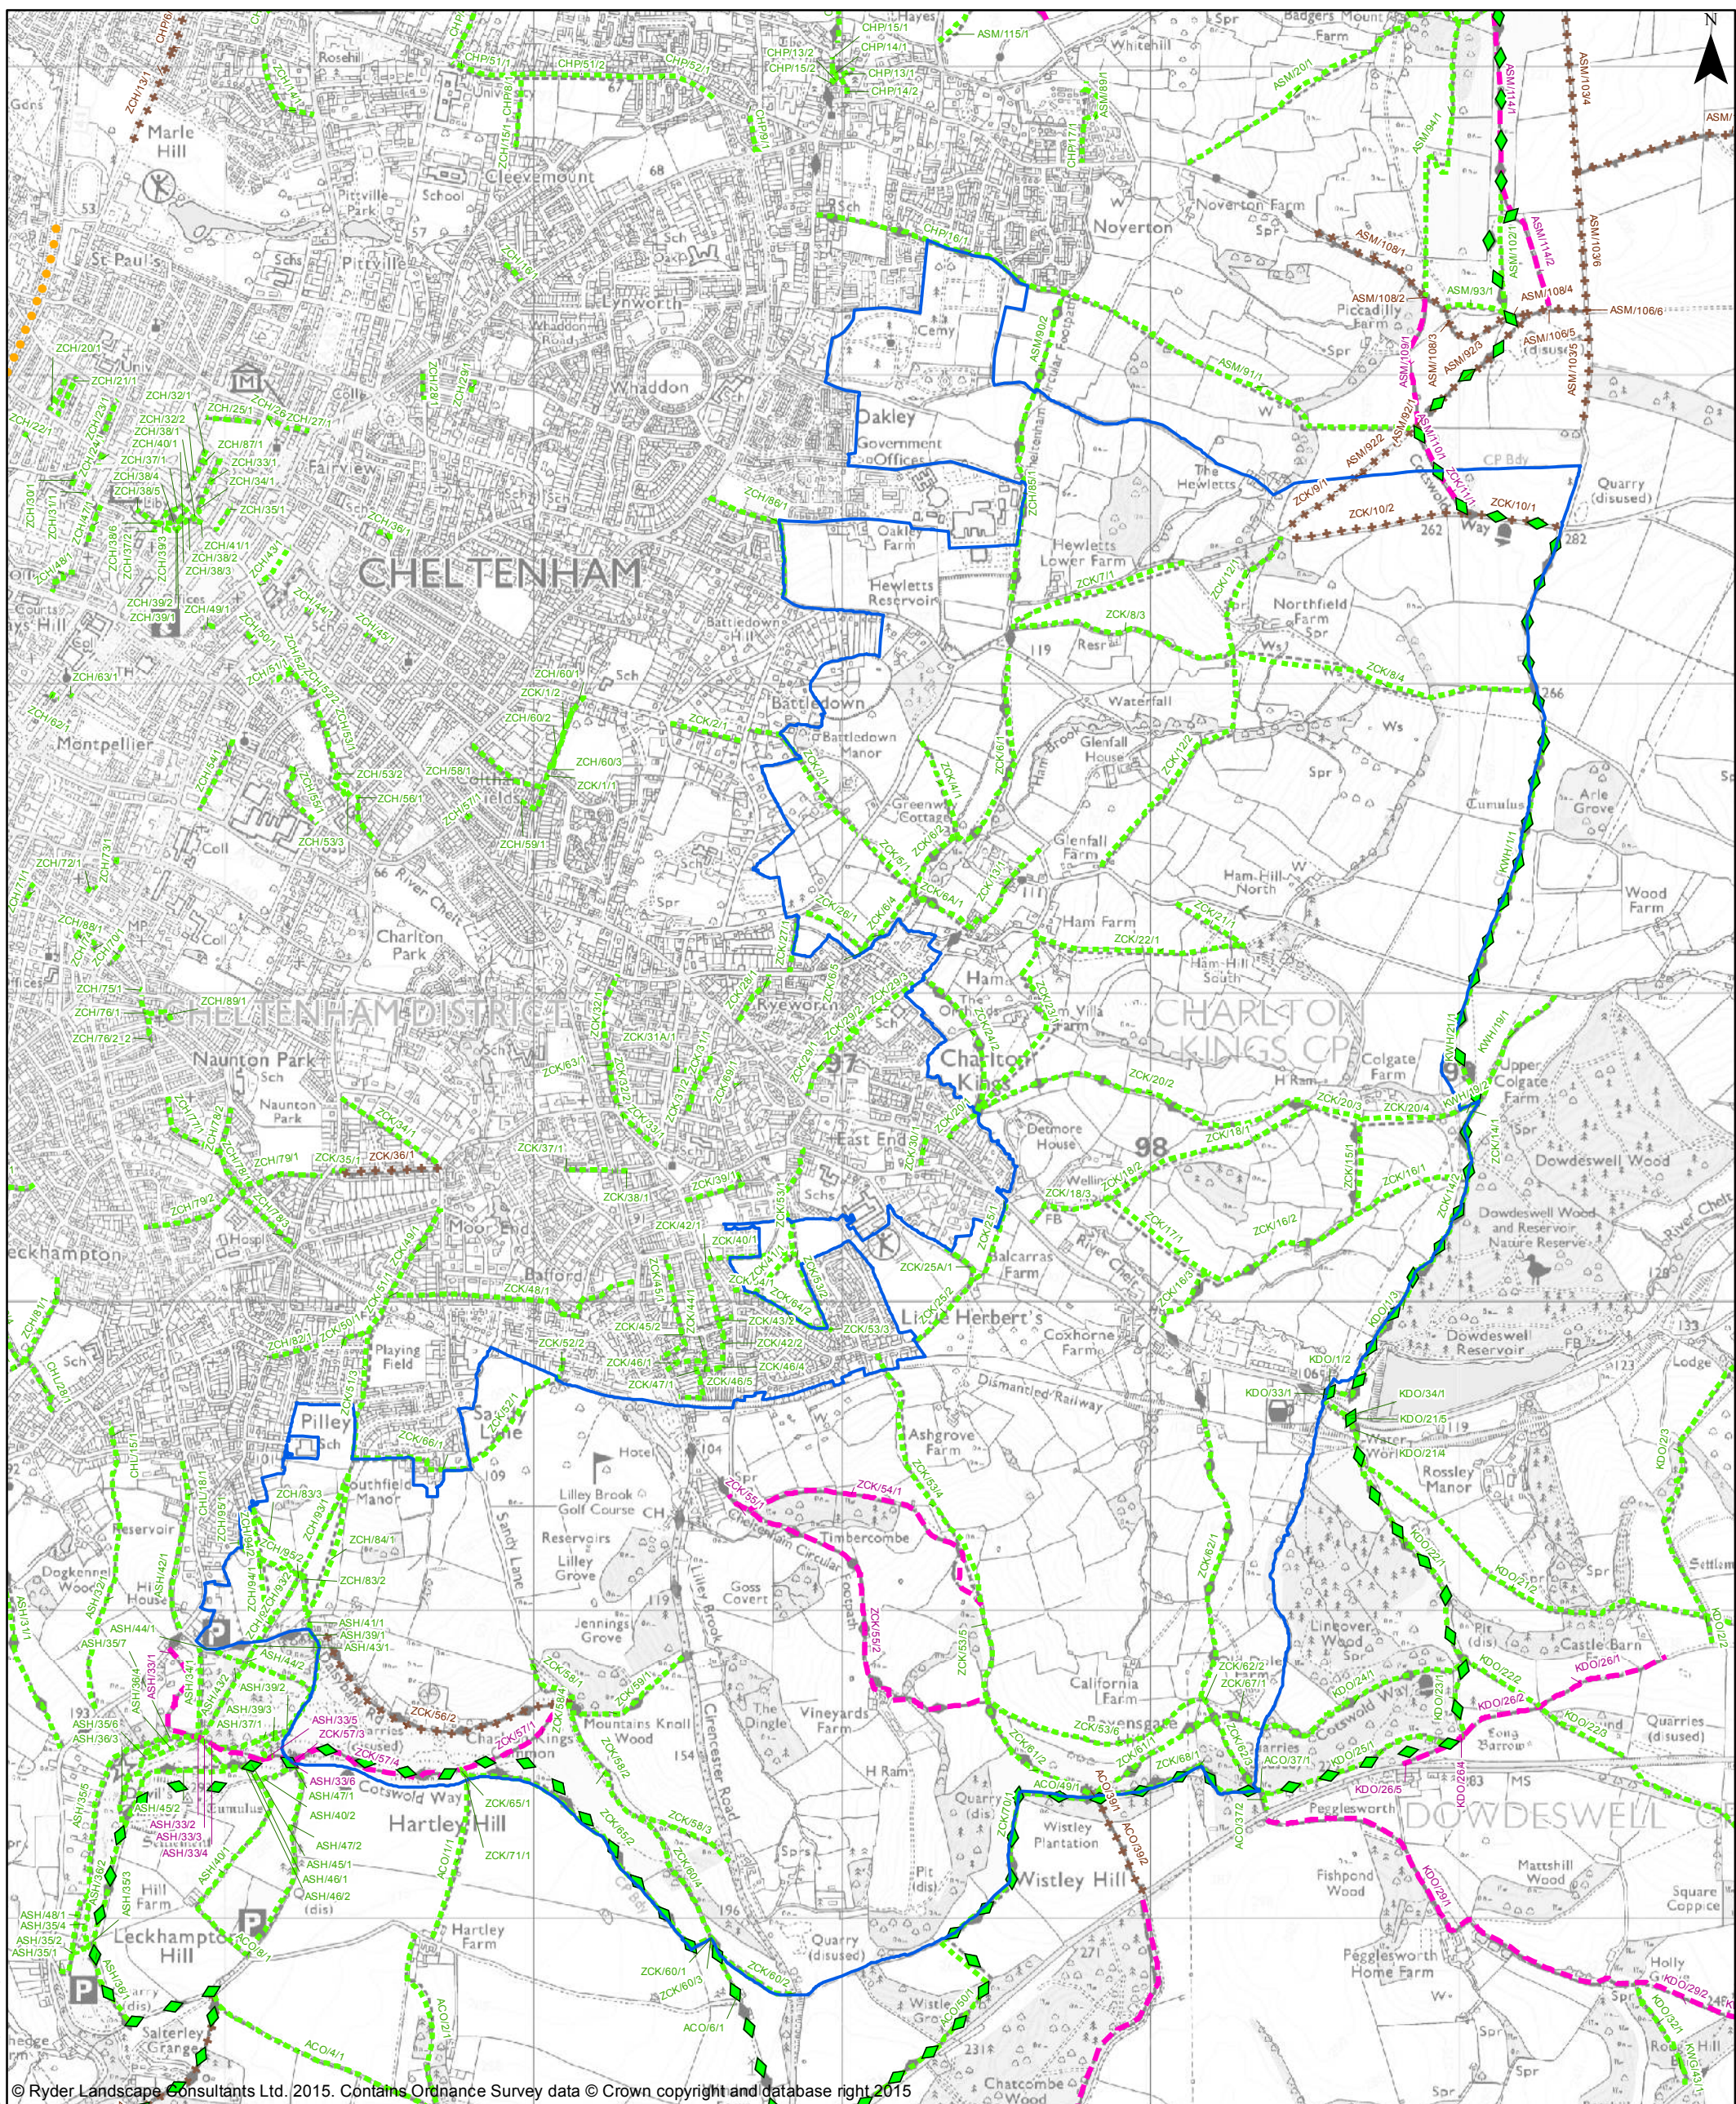

© Ryder Landscape Consultants Ltd. 2015. Contains Ordnance Survey data © Crown copyright and database right 2015

Client

Cheltenham Borough Council

Project

**Cheltenham AONB Landscape
Sensitivity and Capacity Study**

Drawing Title

Figure 03

**Public Rights of Way
and Recreational Routes**

RYDER
LANDSCAPE CONSULTANTS




Meyer House, 42 City Road, Chester, CH1 3AE
TEL: 01244 400064 EMAIL: info@ryderlandscape.co.uk
www.ryderlandscape.co.uk Company Registration no: 606546

Key

	Study Area	Public Rights of Way
	 National Trail	 Footpath
	 Cycle Route	 Bridleway
		Restricted Byway

Drawing Scale: _____		Sheet Size: A3	
1:20,000			
Scale Bar: _____			
00.51 Km			
Drawn By: LM		Date: 15.04.2015	
Checked By: CM		Date: 16.04.2015	
Drawing No. 15200_03_PROW		Revision 0	
This drawing is the copyright of Ryder Landscape Consultants. It must not be copied or reproduced without written consent. Only figured dimensions are to be taken from this drawing. The scaling of this drawing cannot be assured. All contractors must visit site and be responsible for taking and checking all dimensions related to the works shown on this drawing. If in doubt ask.			

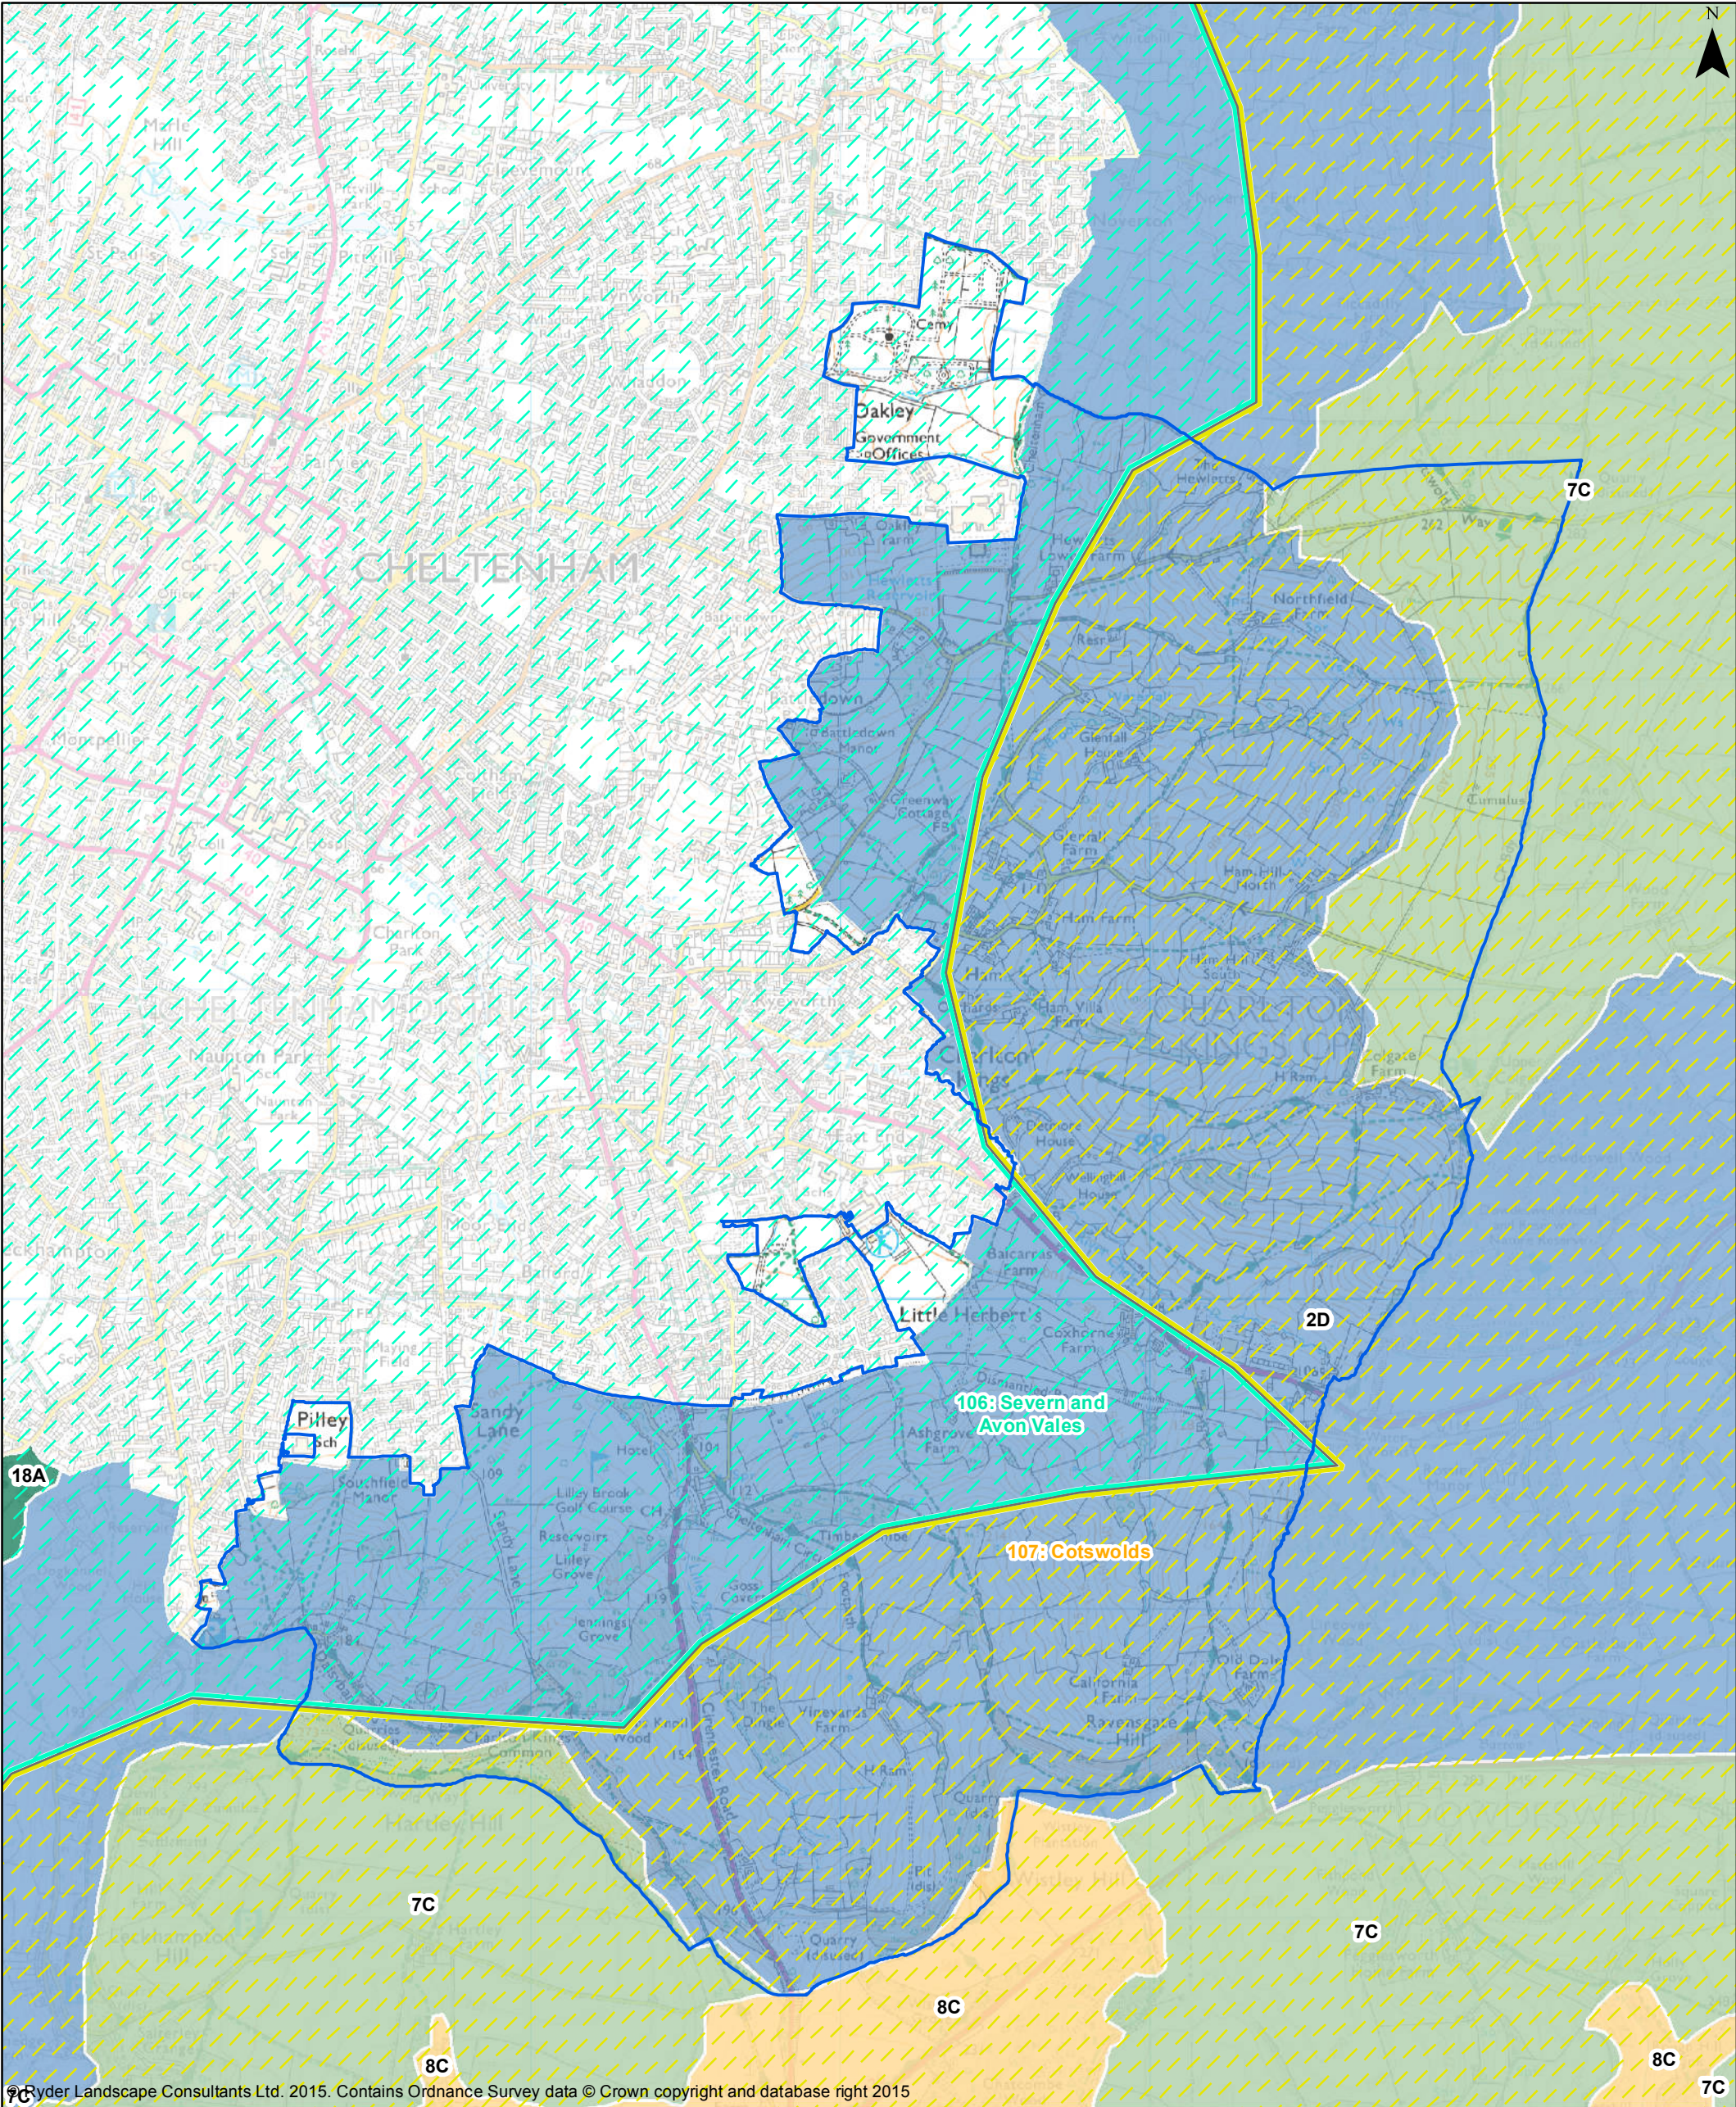

© Ryder Landscape Consultants Ltd. 2015. Contains Ordnance Survey data © Crown copyright and database right 2015

Client

Cheltenham Borough Council

Project

Cheltenham AONB Landscape Sensitivity and Capacity Study

Drawing Title

Figure 04
Existing Landscape Character

RYDER

LANDSCAPE CONSULTANTS

Meyer House, 42 City Road, Chester, CH1 3AE
TEL: 01244 400064 EMAIL: info@ryderlandscape.co.uk
www.ryderlandscape.co.uk Company Registration no: 6065464

Key

Study Area

National Landscape Character Areas

106: Severn and Avon Vales

107: Cotswolds

AONB Landscape Character Types

2 - Escarpment

7 - High Wold

8 - High Wold Valley

18 - Settled Unwooded Vale

Drawing Scale:

1:20,000

Sheet Size:

A3

Scale Bar:

0

0.5

1

Km

Drawn By:

LM

Date:

15.04.2015

Checked By:

CM

Date:

16.04.2015


Drawing No.

15200_04_LCA-AONB

Revision

0

This drawing is the copyright of Ryder Landscape Consultants. It must not be copied or reproduced without written consent. Only figured dimensions are to be taken from this drawing. The scaling of this drawing cannot be assured. All contractors must visit site and be responsible for taking and checking all dimensions related to the works shown on this drawing. If in doubt ask.

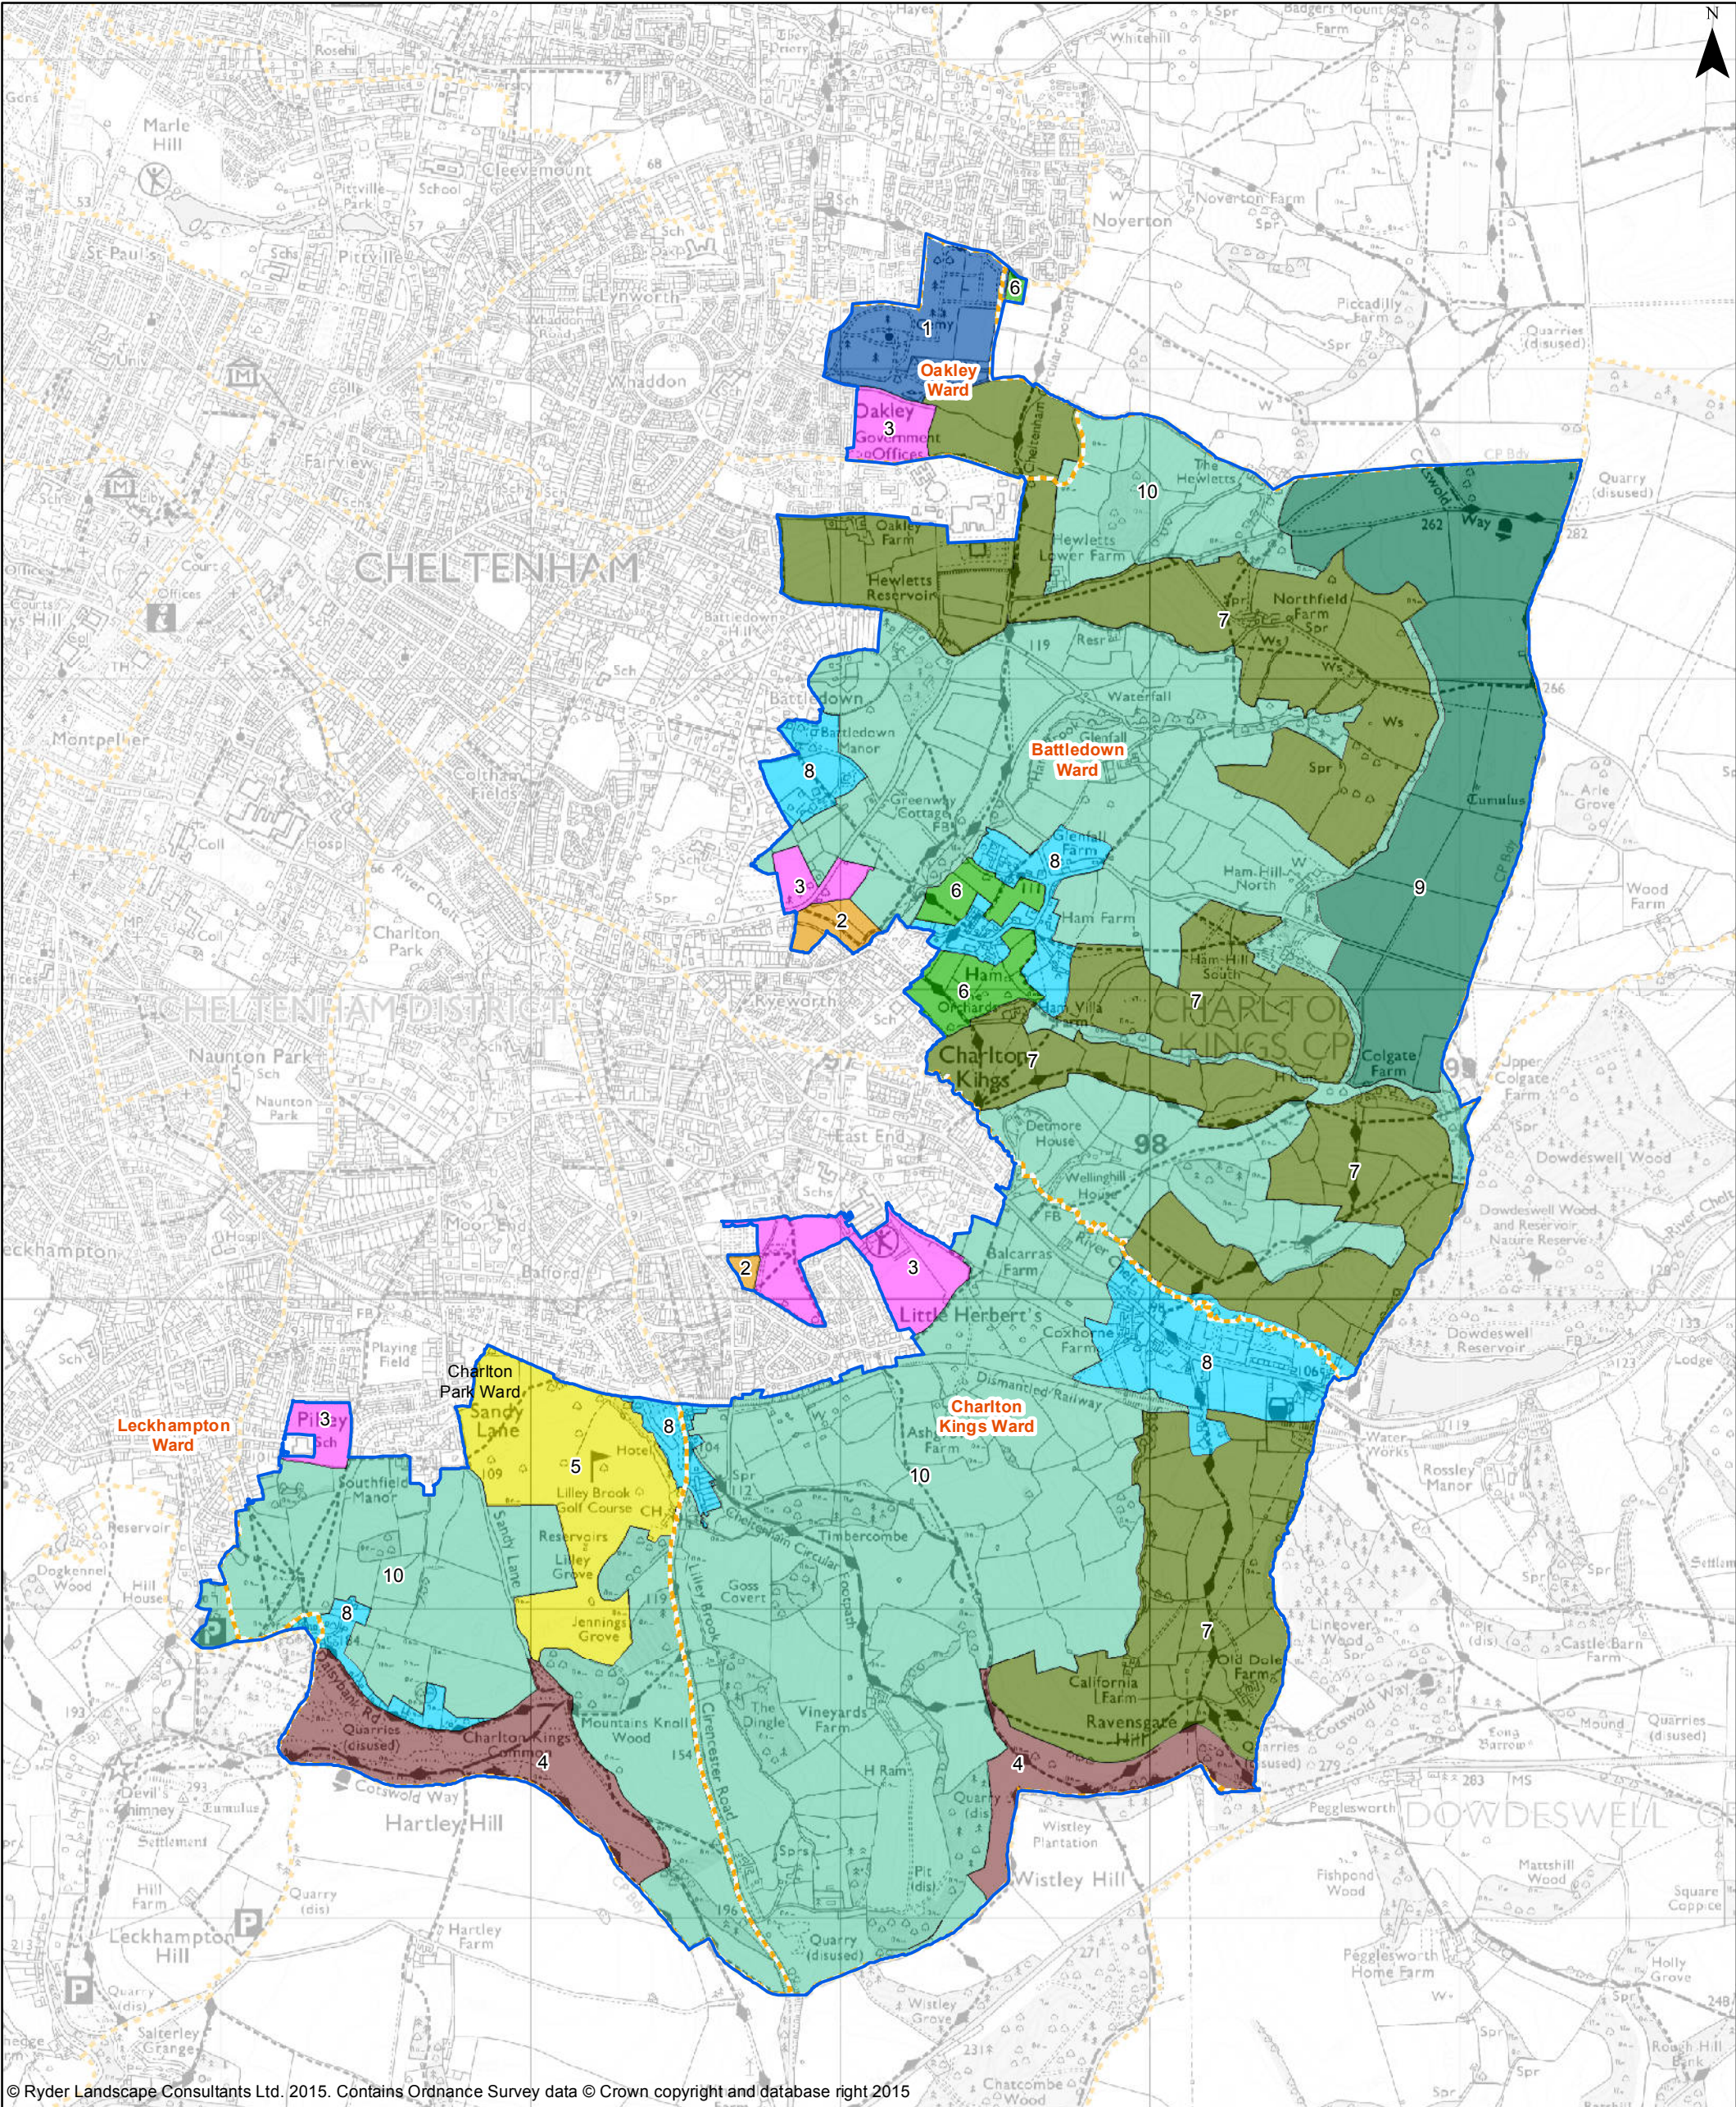

© Ryder Landscape Consultants Ltd. 2015. Contains Ordnance Survey data © Crown copyright and database right 2015

Client

Cheltenham Borough Council

Project

Cheltenham AONB Landscape Sensitivity and Capacity Study

Drawing Title

Figure 05
Assessment Landscape Character Types and Ward Boundaries

RYDER

LANDSCAPE CONSULTANTS

Meyer House, 42 City Road, Chester, CH1 3AE
TEL: 01244 400064 EMAIL: info@ryderlandscape.co.uk
www.ryderlandscape.co.uk Company Registration no: 6065464

Key

Study Area

Ward Boundary

Landscape Charcter Types

1 - Cemetery

2 - Community Allotments

3 - Community Open Space

4 - Escarpment

5 - Golf Course

6 - Lowland Pasture

7 - Pasture Slopes

8 - Settled Lowland

9 - Upland Farmland

10 - Wooded Pasture Slopes

Drawing Scale:

1:20,000

Sheet Size:

A3

Scale Bar:

0

0.5

1

Km

Drawn By:

LM

Date:

15.04.2015

Checked By:

CM

Date:

16.04.2015


Drawing No.

15200_05_LCT-WARD

Revision

0

This drawing is the copyright of Ryder Landscape Consultants. It must not be copied or reproduced without written consent. Only figured dimensions are to be taken from this drawing. The scaling of this drawing cannot be assured. All contractors must visit site and be responsible for taking and checking all dimensions related to the works shown on this drawing. If in doubt ask.

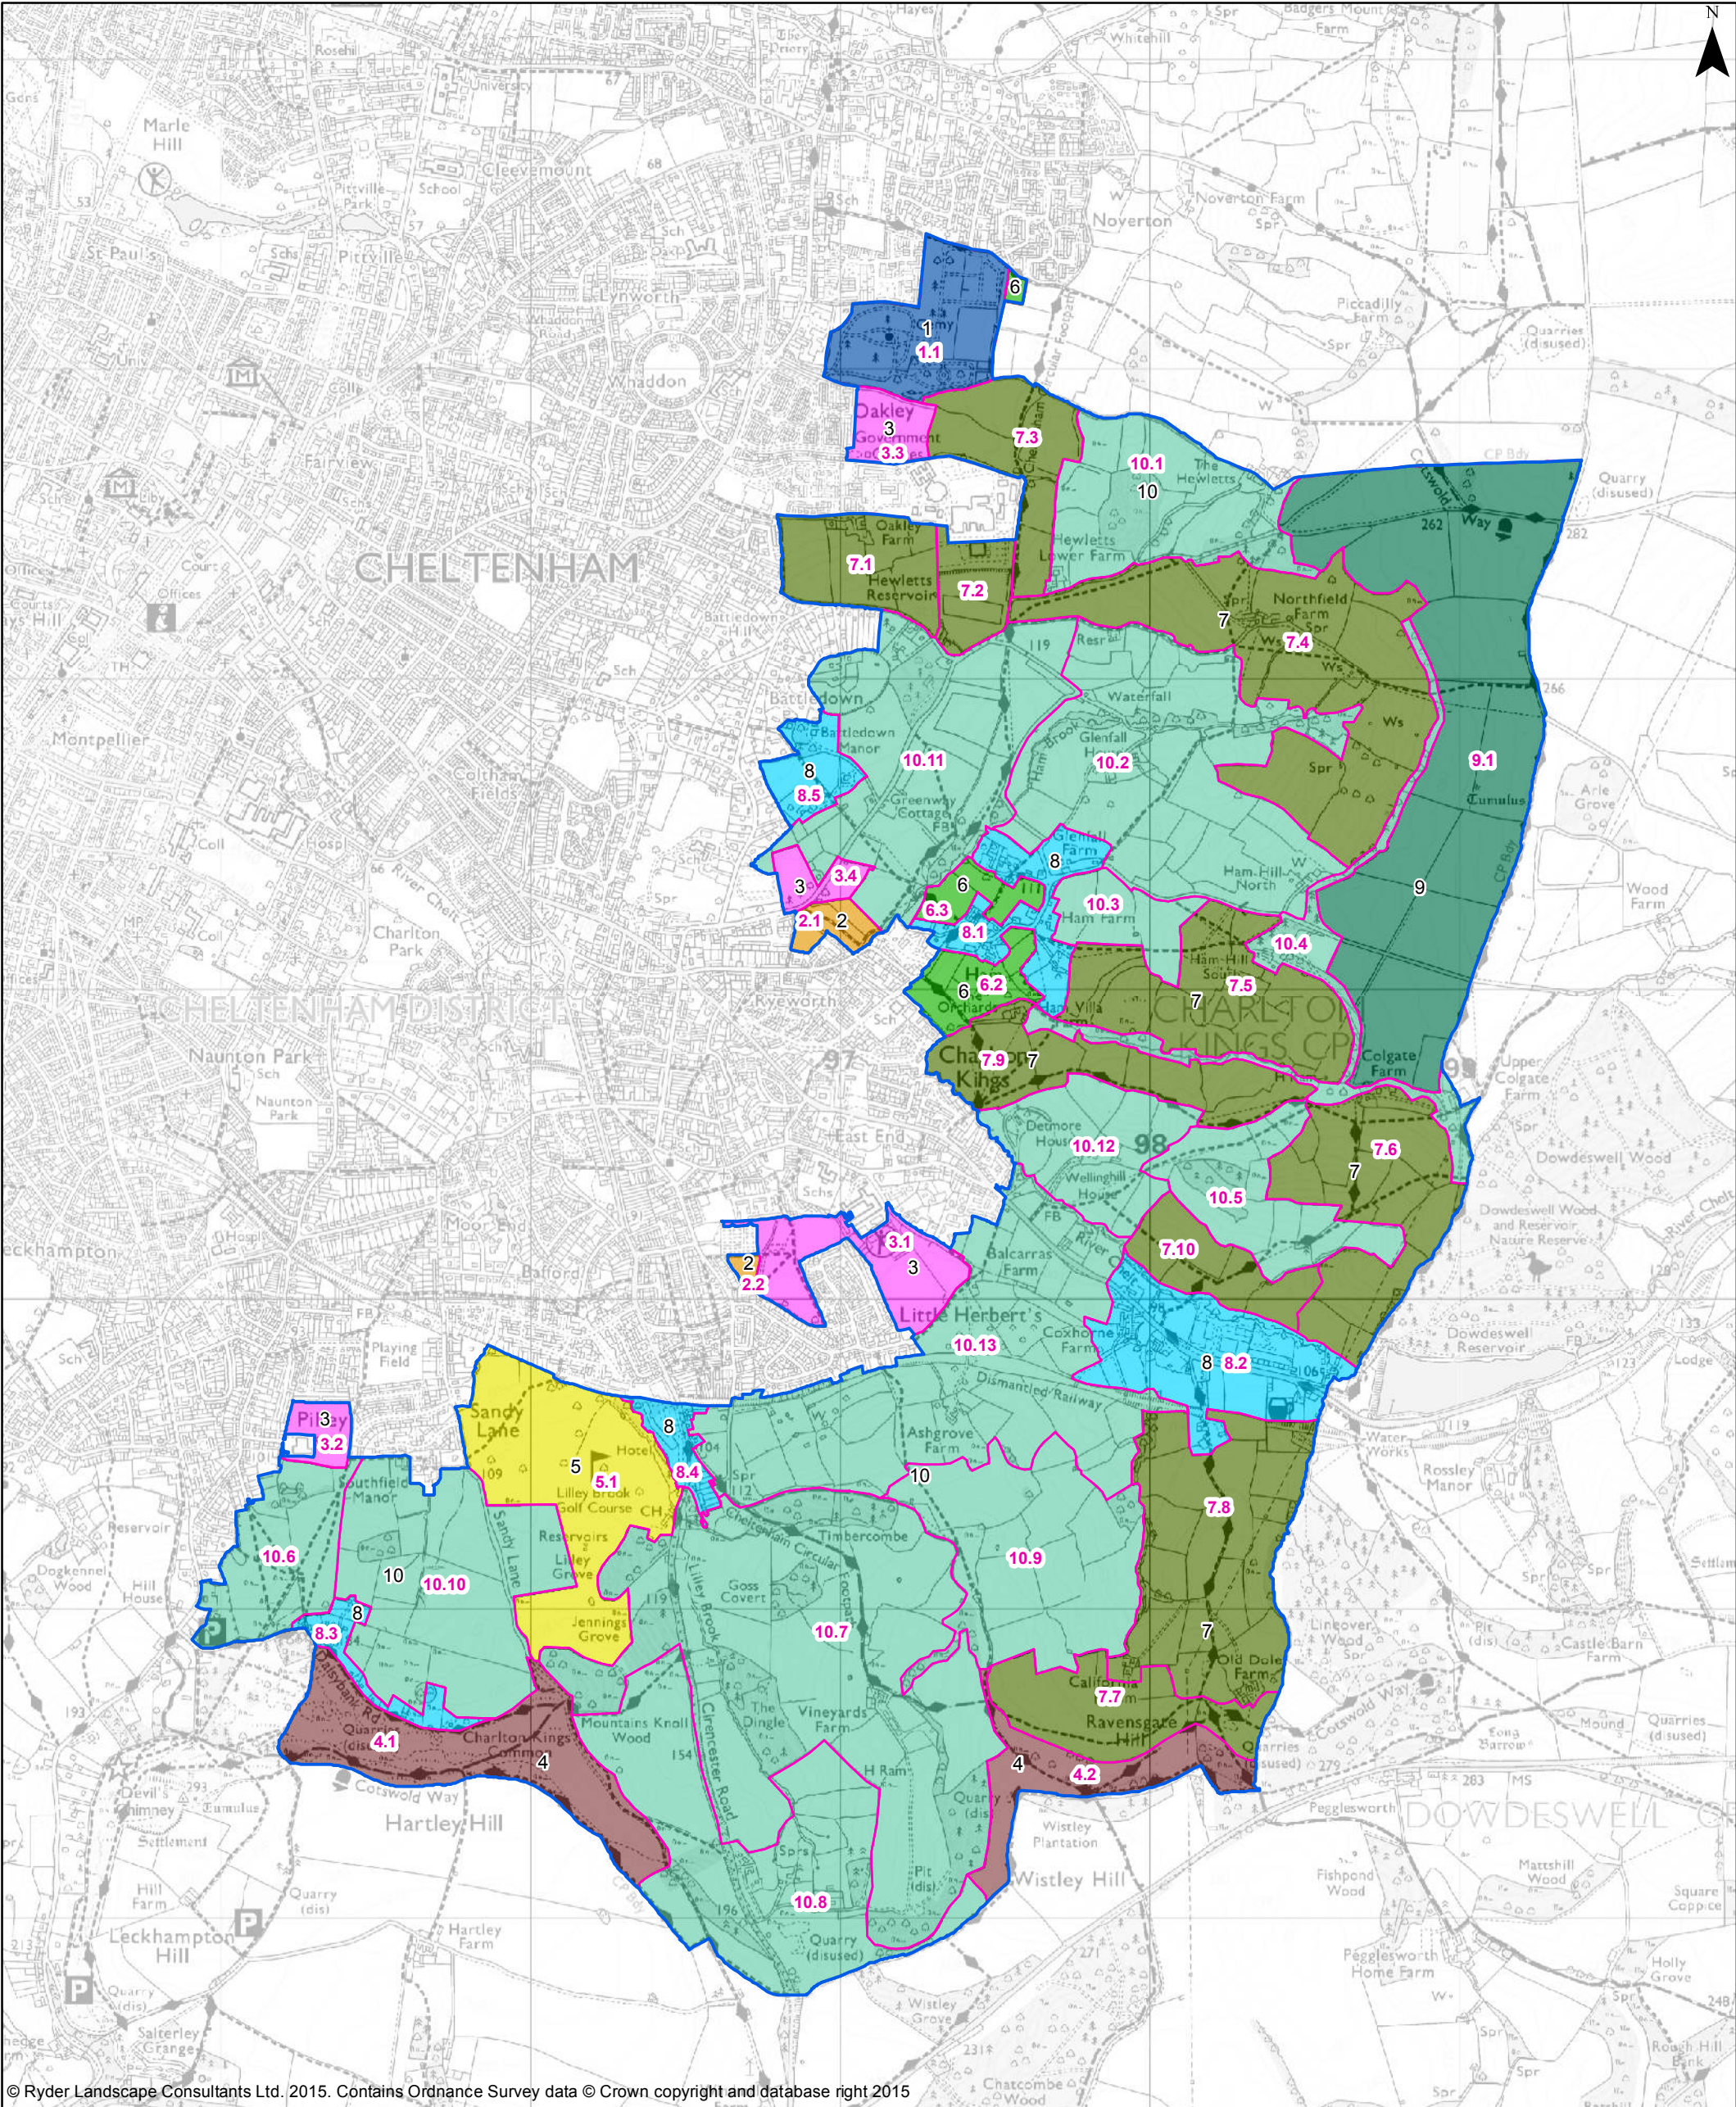

© Ryder Landscape Consultants Ltd. 2015. Contains Ordnance Survey data © Crown copyright and database right 2015

Client

Cheltenham Borough Council

Project

Cheltenham AONB Landscape Sensitivity and Capacity Study

Drawing Title

Figure 06

Assessment Landscape Character Types and Areas

RYDER LANDSCAPE CONSULTANTS

Meyer House, 42 City Road, Chester, CH1 3AE
TEL: 01244 400064 EMAIL: info@ryderlandscape.co.uk
www.ryderlandscape.co.uk Company Registration no: 6065464

Key

Study Area

Landscape Character Areas

Landscape Charcter Types

1 - Cemetery

2 - Community Allotments

3 - Community Open Space

4 - Escarpment

5 - Golf Course

6 - Lowland Pasture

7 - Pasture Slopes

8 - Settled Lowland

9 - Upland Farmland

10 - Wooded Pasture Slopes

Drawing Scale:

1:20,000

Sheet Size:

A3

Scale Bar:

0

0.5

1

Km

Drawn By:

LM

Date:

15.04.2015

Checked By:

CM

Date:

16.04.2015

Drawing No.

15200_06_LCT-LCA

Revision

0

This drawing is the copyright of Ryder Landscape Consultants. It must not be copied or reproduced without written consent. Only figured dimensions are to be taken from this drawing. The scaling of this drawing cannot be assured. All contractors must visit site and be responsible for taking and checking all dimensions related to the works shown on this drawing. If in doubt ask.