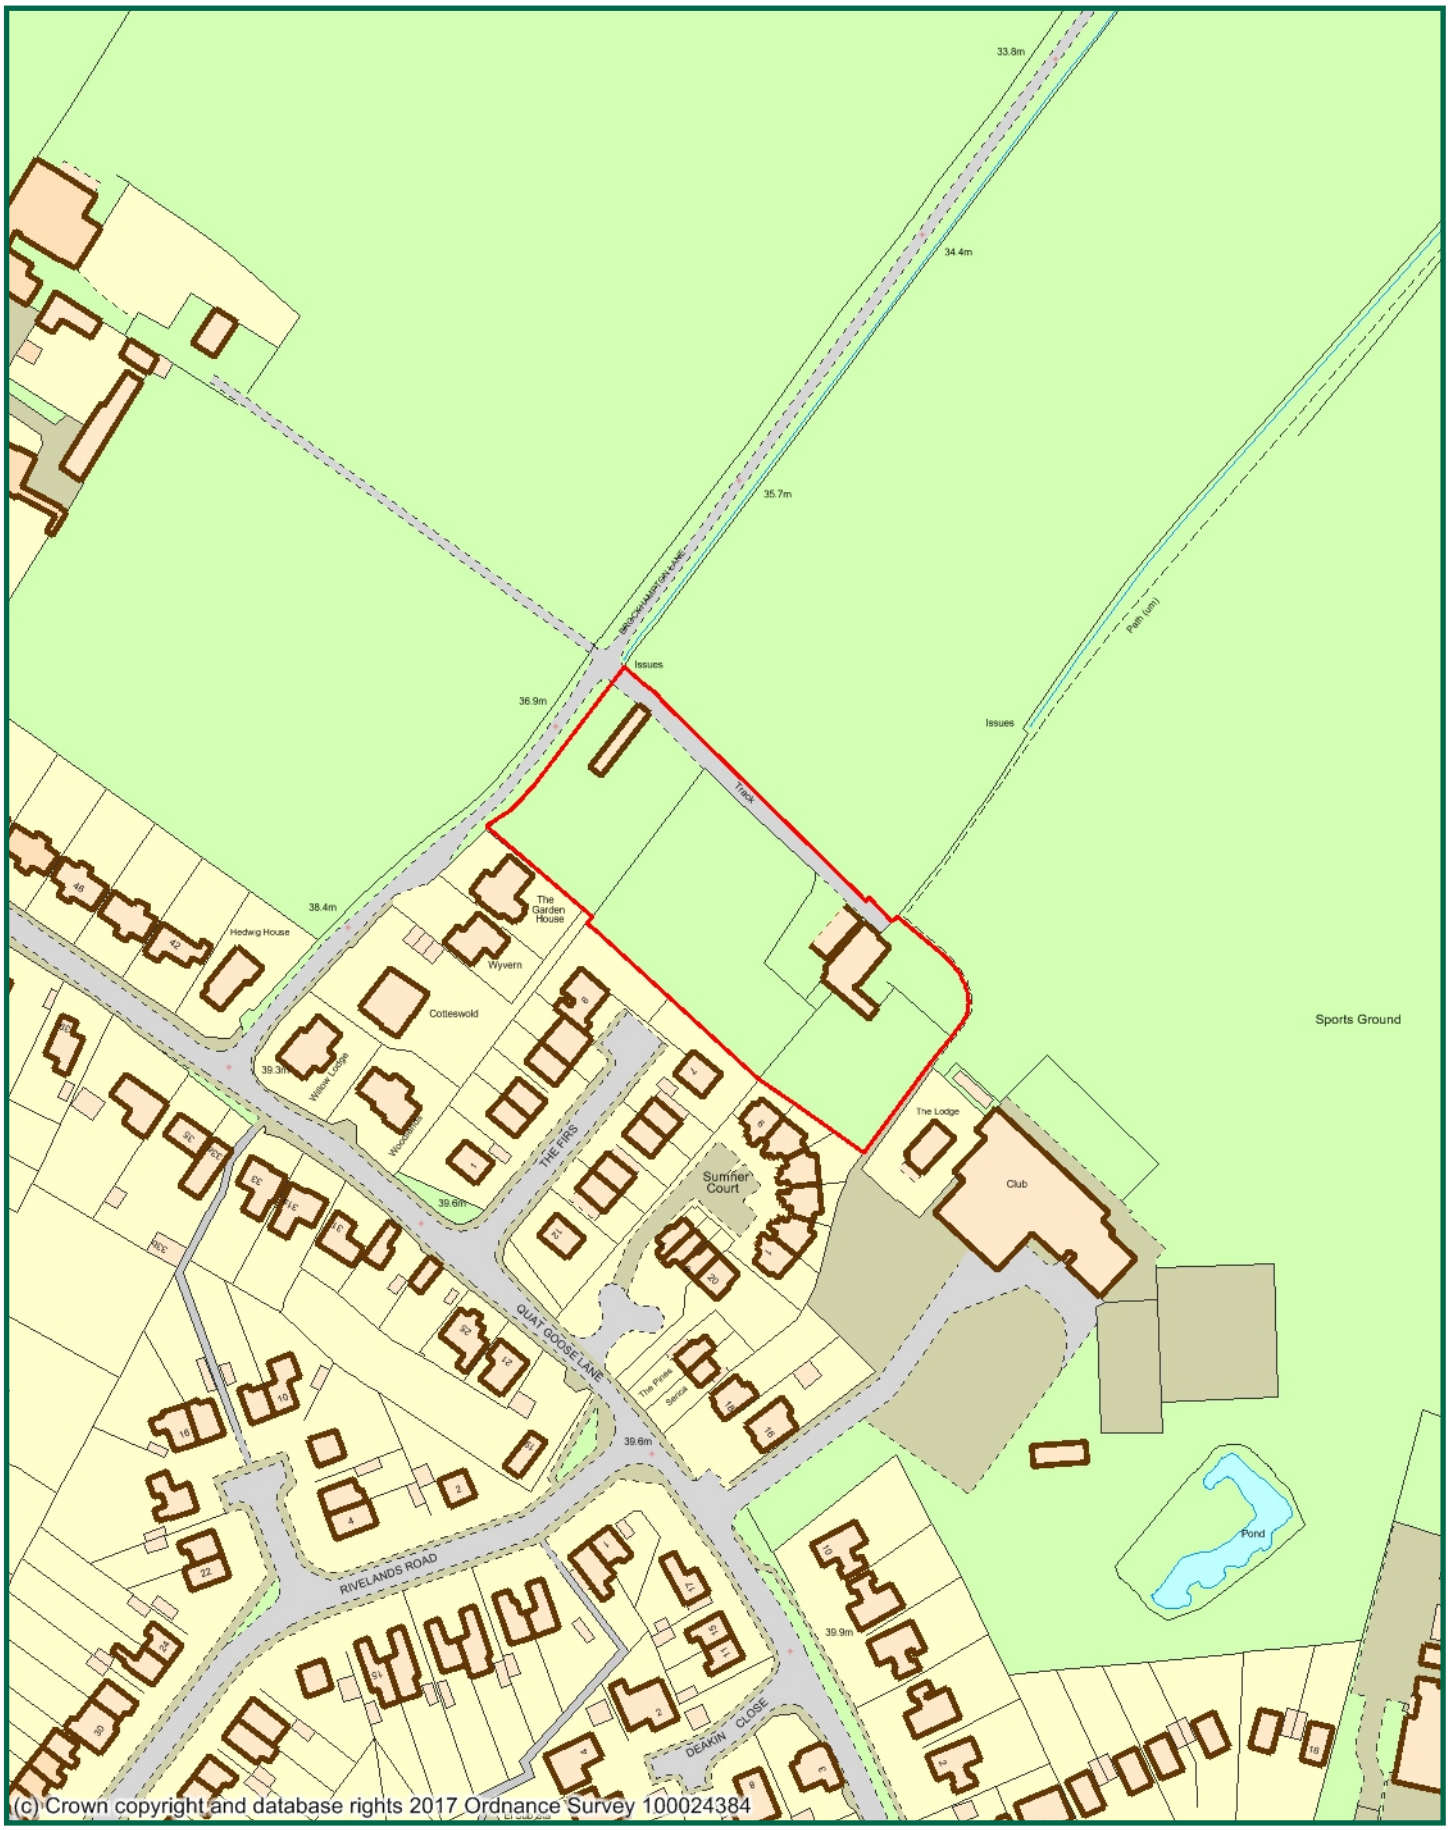

CHELTENHAM
BOROUGH COUNCIL

Policy H1: Brockhampton Lane (HD6)

1:2000

29 November 2017

© Crown copyright and database rights 2017 Ordnance Survey 100024384