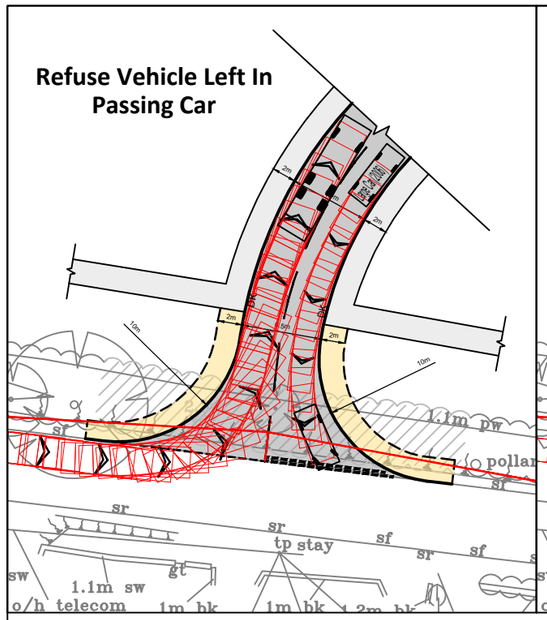

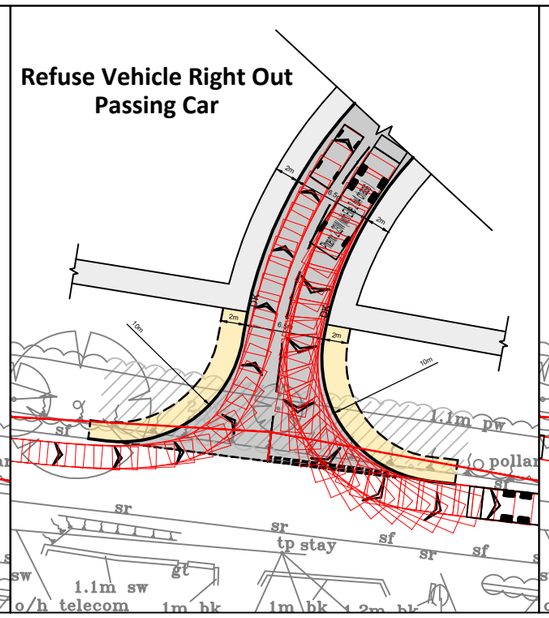

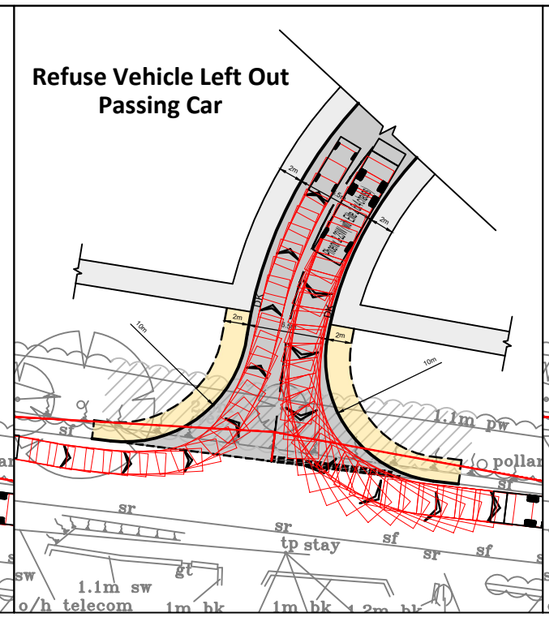

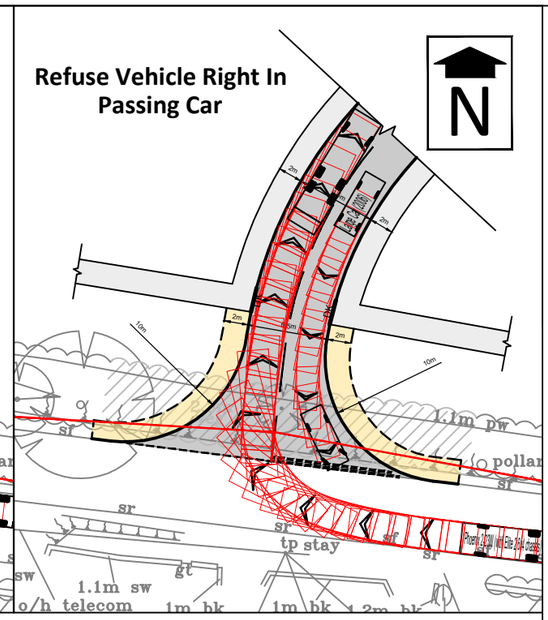

Swept Path Diagrams

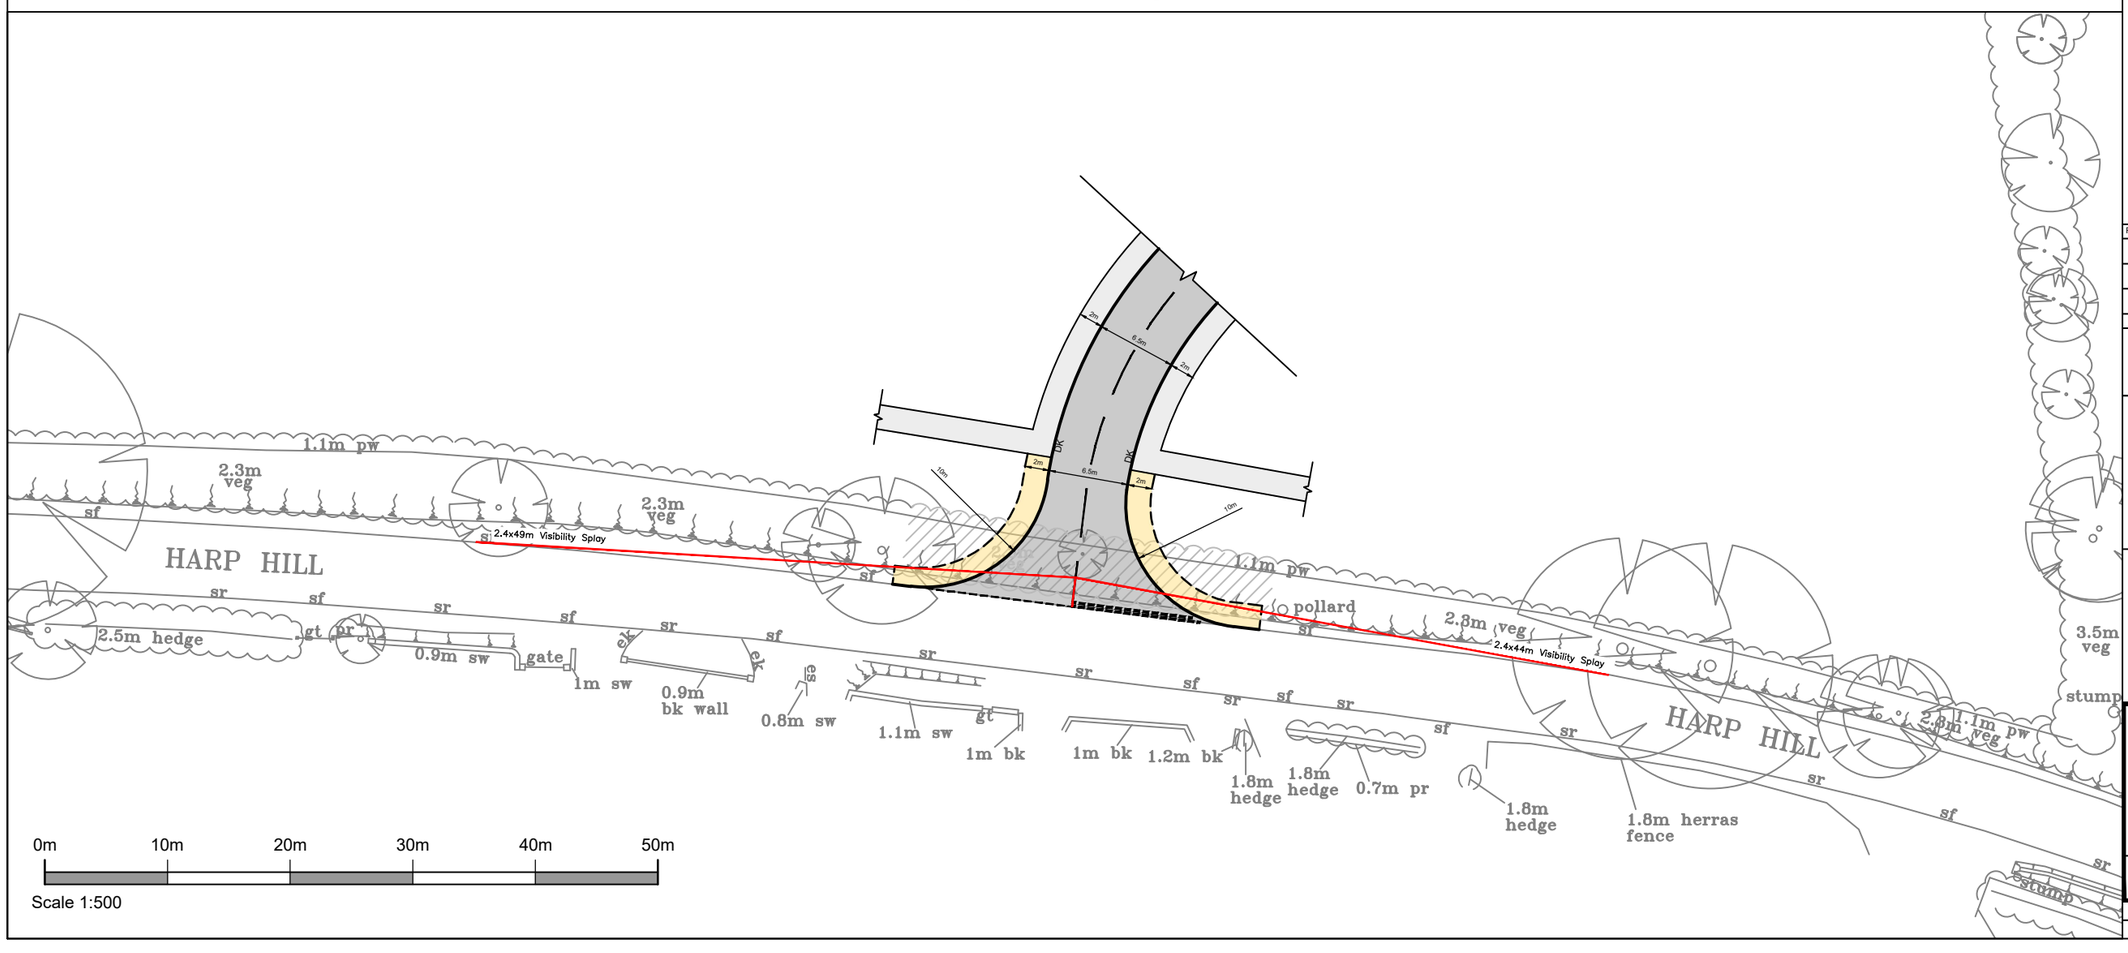

PFA consulting

Stratton Park House, Wanborough Road
Swindon, SN3 4HG

Telephone
01793 828000

Website
www.pfaplc.com

Preliminary
This drawing is produced for initial discussion and illustrative purposes only, and should not be relied upon for tender or pricing purposes.

NOTES

1. Based on Topographical Survey undertaken by Ruxton Surveys shown in Drawings 18169/01–03 dated November 2018 and the Illustrative Masterplan produced by Robert Hitchins Ltd shown in drawing 333.P.3.9 dated August 2019.

2. Visibility Splays based on 85th %ile speeds recorded in September 2019.

KEY

- 2.4x49m/2.4x44m Visibility Splays
- Proposed Carriageway
- Proposed Footway/Footpath
- DK Dropped Kerb
- Proposed Service Margin

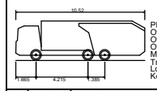

Phoenix 2-23W (with Elite 2 6x4 chassis)	
Overall Length	10.520m
Overall Width	2.530m
Overall Body Height	3.211m
Min Body Ground Clearance	0.416m
Track Width	2.530m
Lock to lock time	4.00s
Kerb to Kerb Turning Radius	9.950m

Rev	Date	Description	Drawn	Check
D	21/11/20	Access widened to 6.5m	TLH	JA
C	04/11/20	Junction dimensions and vehicle tracking added	TLH	JA
B	26/02/20	Illustrative Masterplan Base Updated and Project Title Changed.	RH	ECS
#	18/10/19	First Issue.	THP	ECS

Status
PRELIMINARY

Client
RobertHitchins
The Complete Development Solution

Project
Land at Oakley Farm, Battledown, Cheltenham

Drawing Title
Preliminary Access Arrangements

Drawing No.
H628/02 Rev D

Date: October 2019 | Scale: 1:500 @ A3

E-Mail: espencer@pfaplc.com